Muller & Caulfield ARCHITECTS

RossDrulisCusenbery ARCHITECTURE

VIEW FROM SIDEWALK

CHERRYLAND FIRE STATION AND HEALTH PORTAL

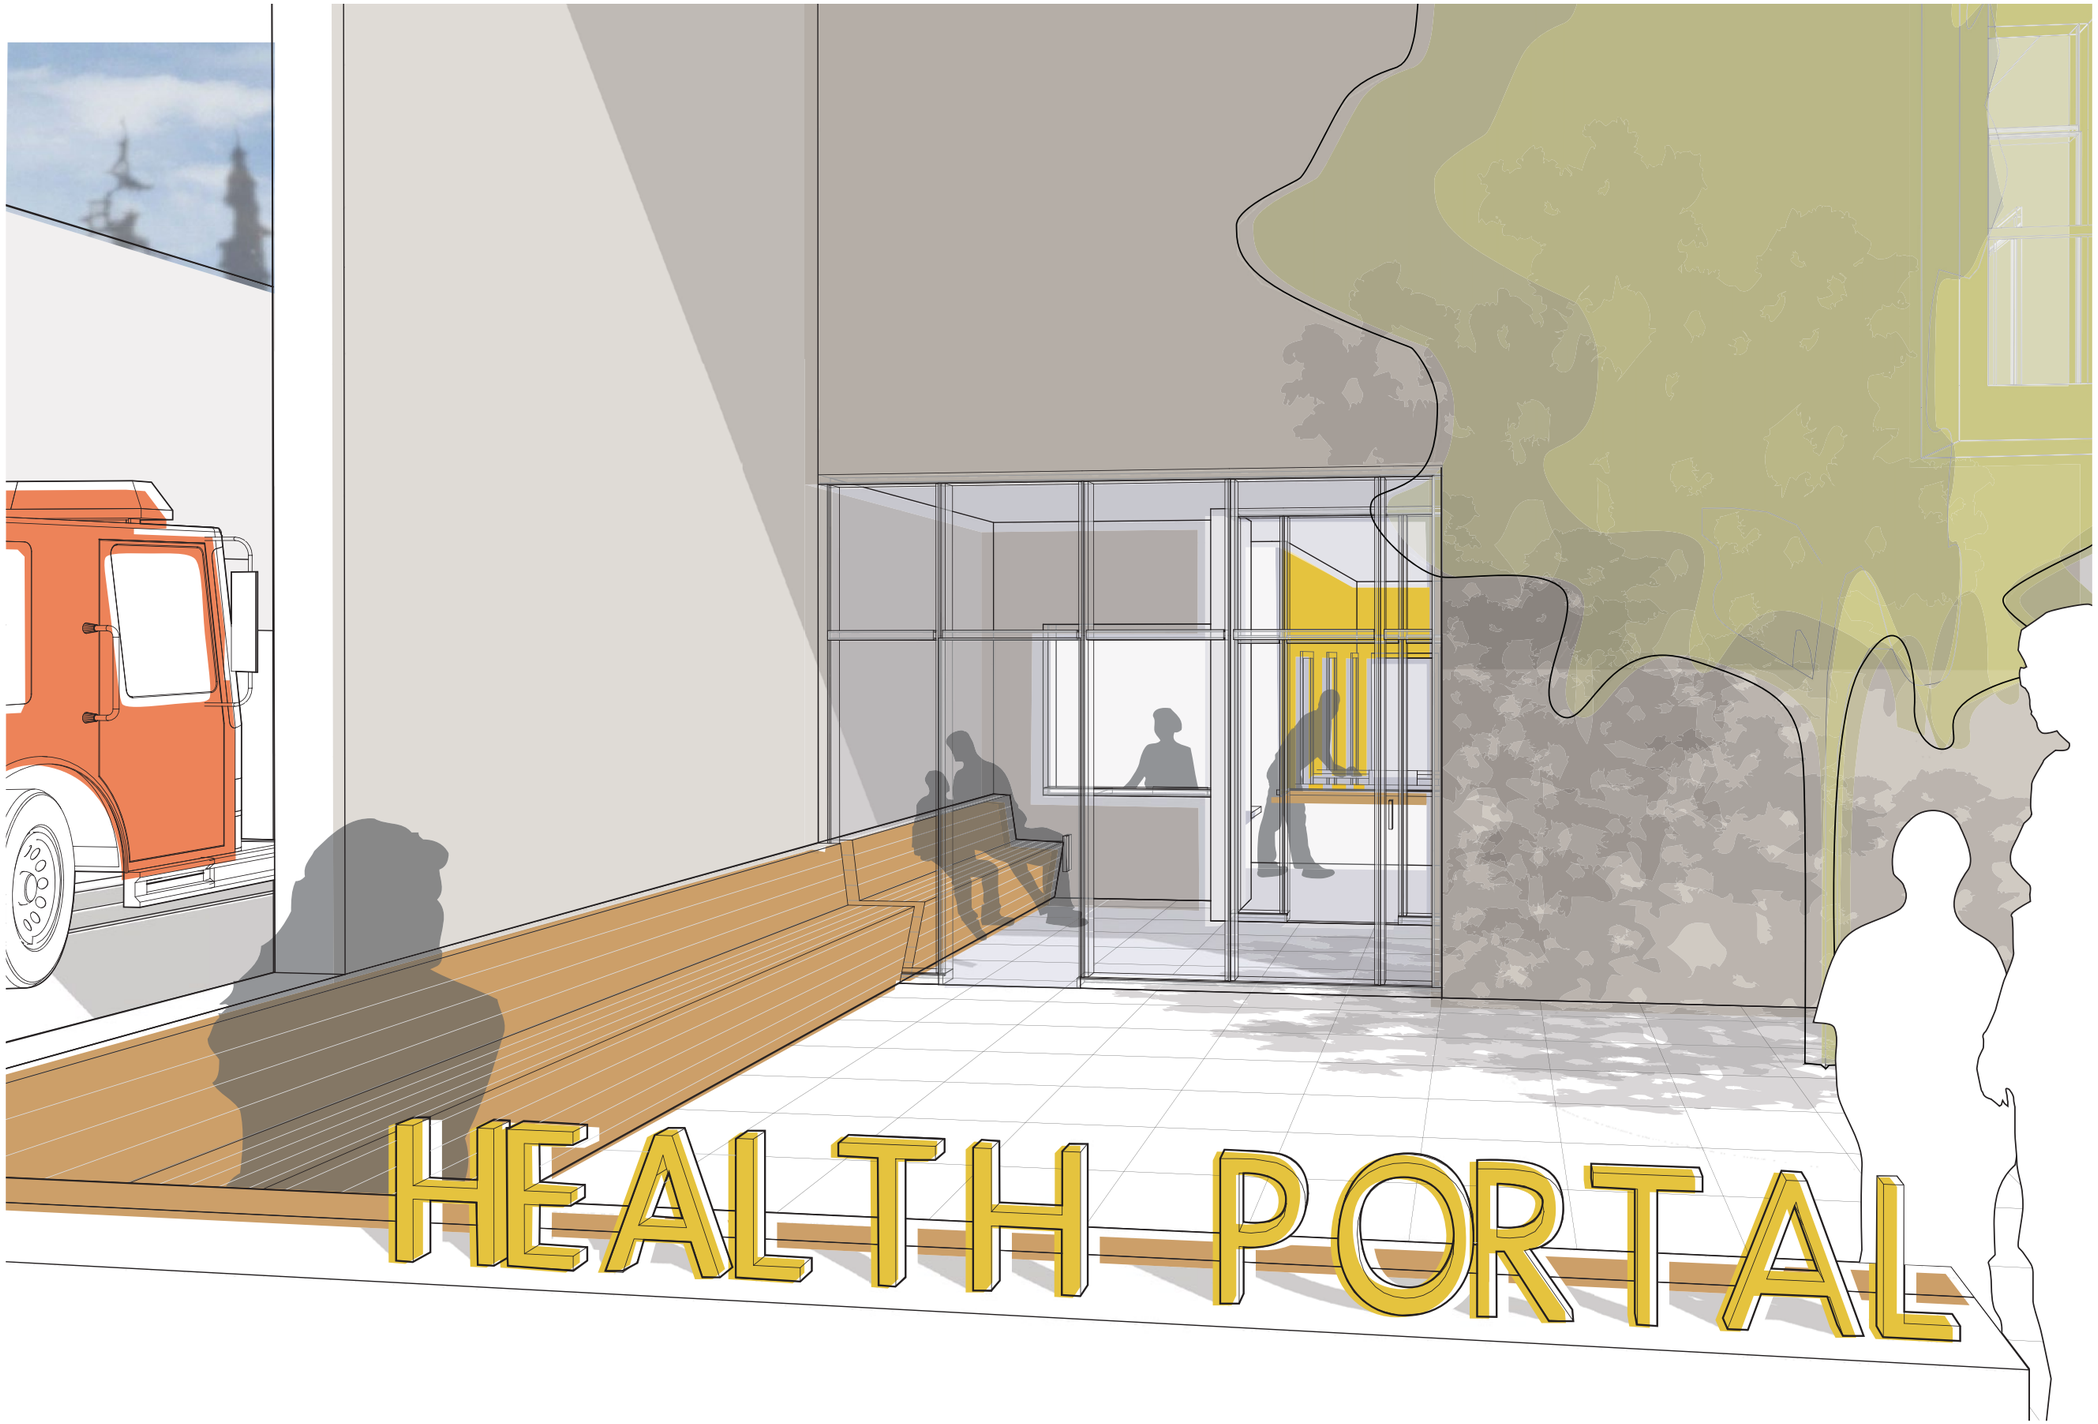

Muller & Caulfield ARCHITECTS

RossDrulisCusenbery ARCHITECTURE

PORTAL ENTRY

CHERRYLAND FIRE STATION AND HEALTH PORTAL

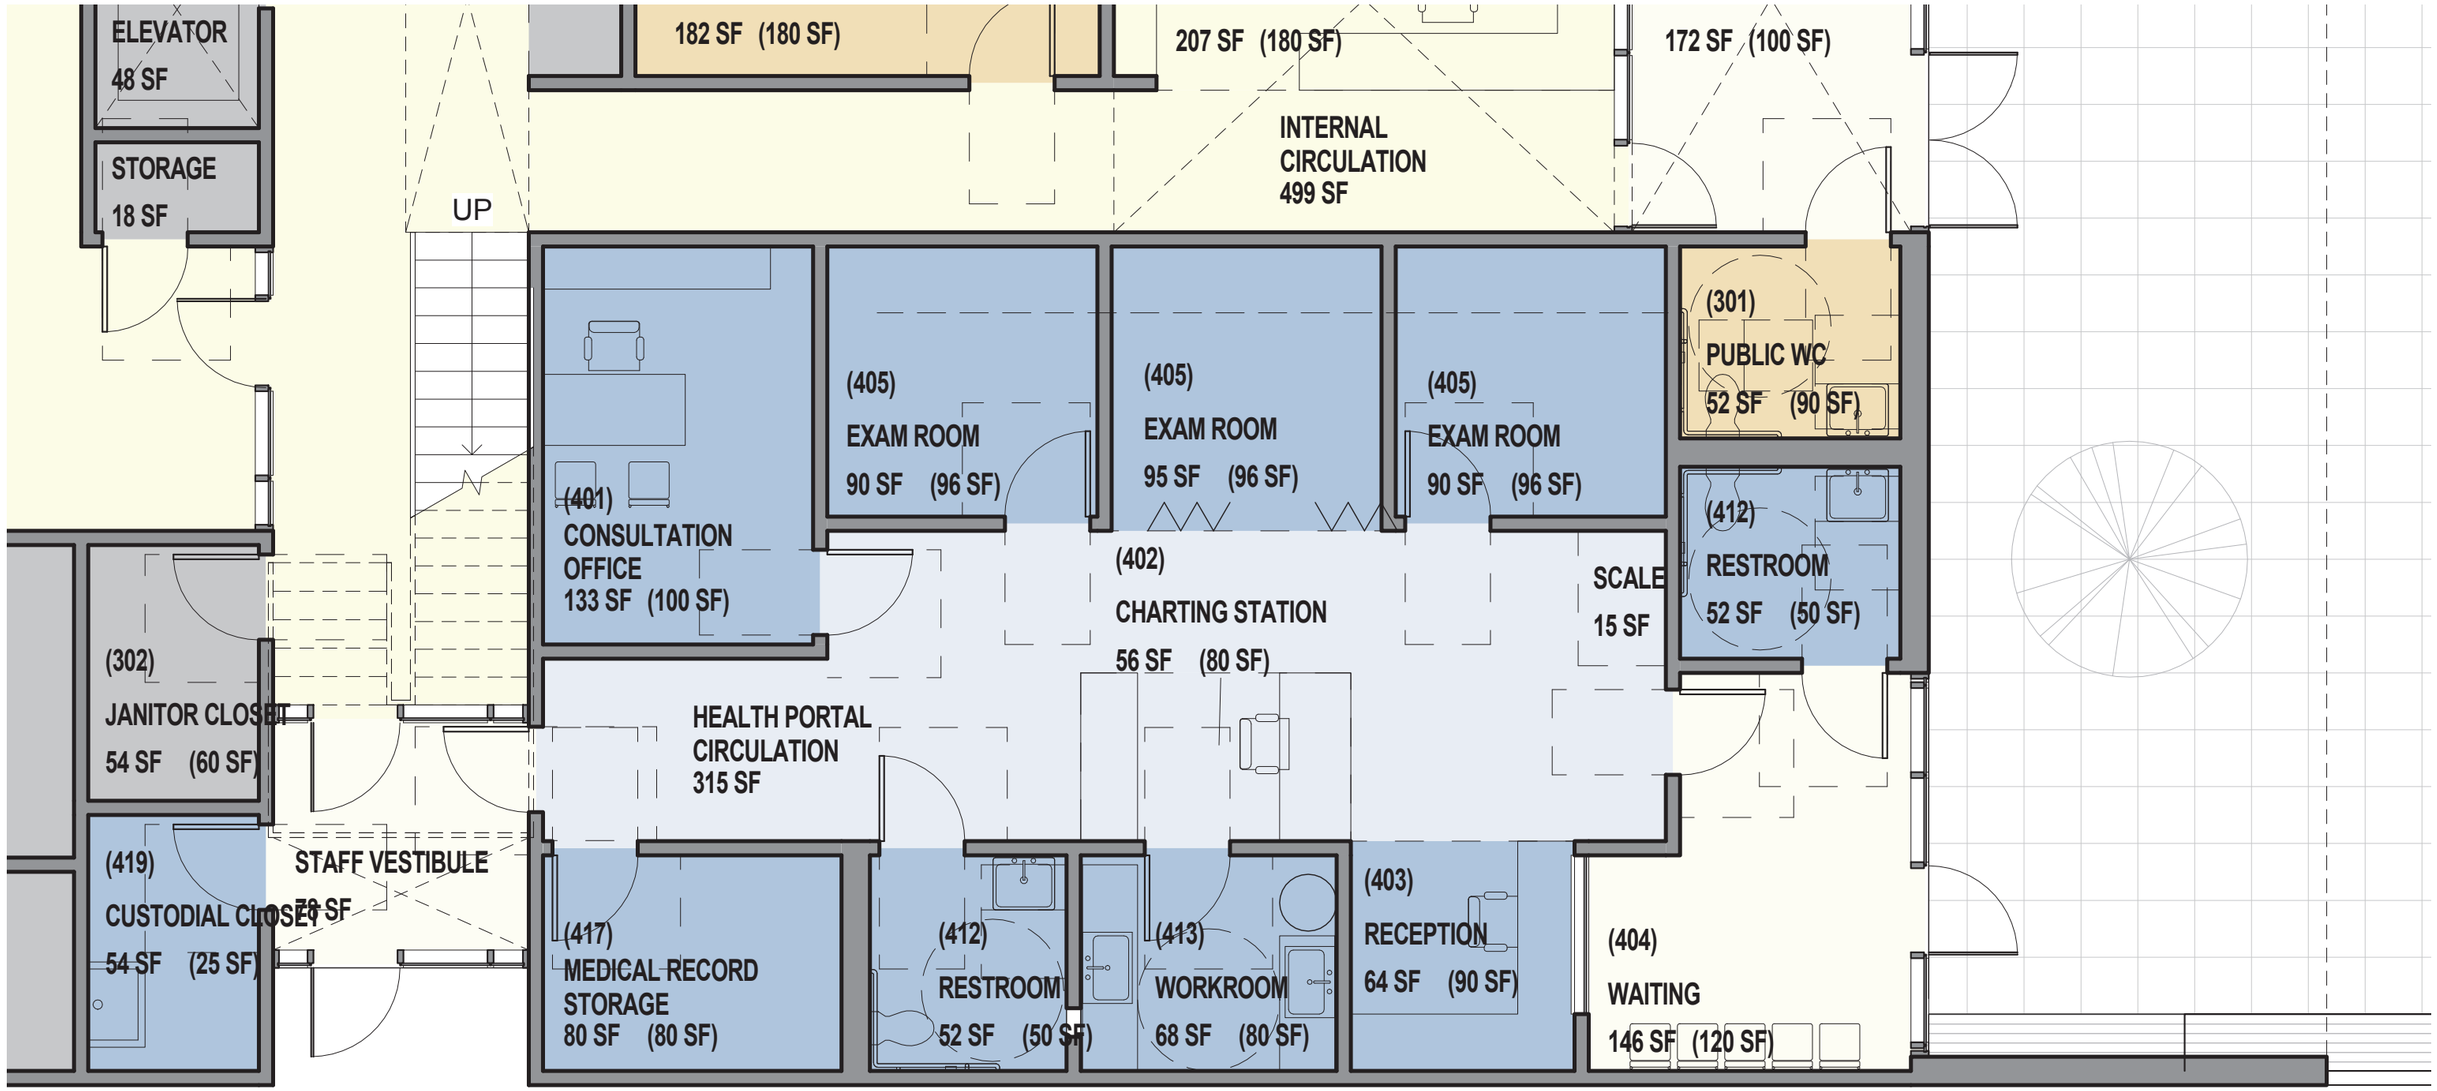

Muller & Caulfield ARCHITECTS

RossDrulisCusenbery ARCHITECTURE

0 5 10 20

HEALTH PORTAL PLAN

CHERRYLAND FIRE STATION AND HEALTH PORTAL

Muller & Caulfield ARCHITECTS

RossDrulisCusenbery ARCHITECTURE

0 5 10 20 50

FIRST FLOOR PLAN

CHERRYLAND FIRE STATION AND HEALTH PORTAL